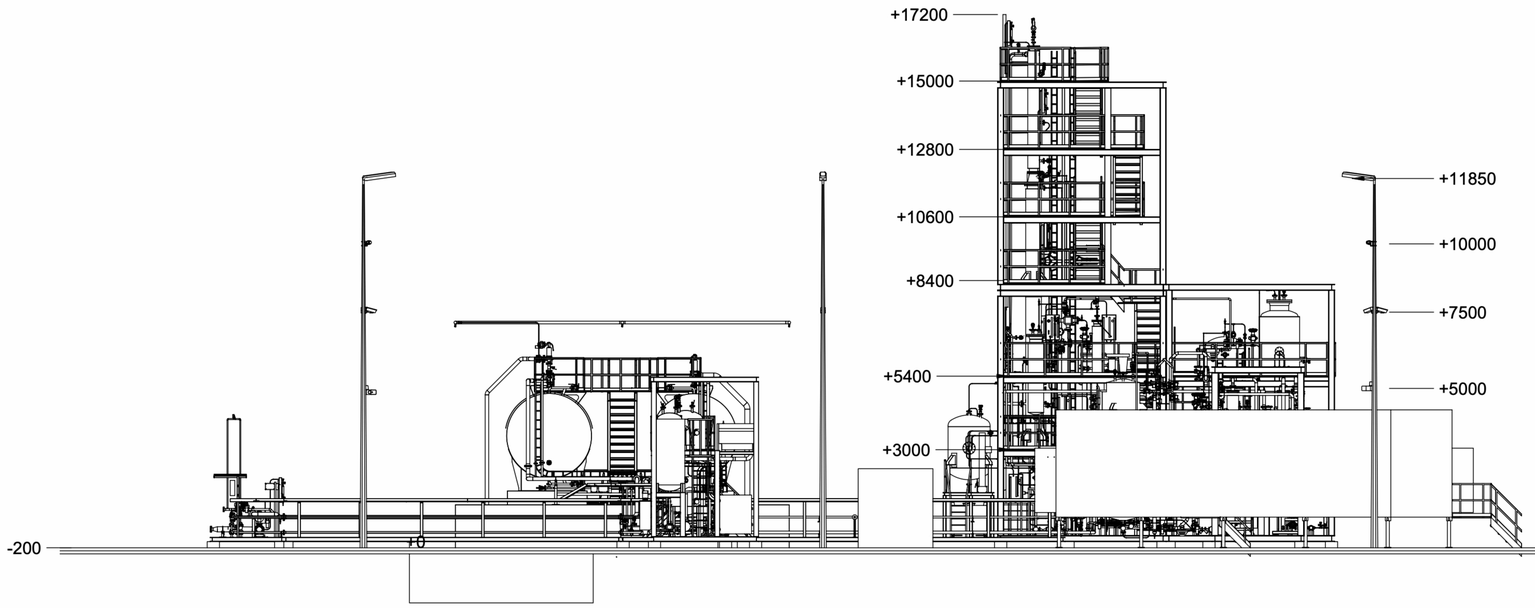

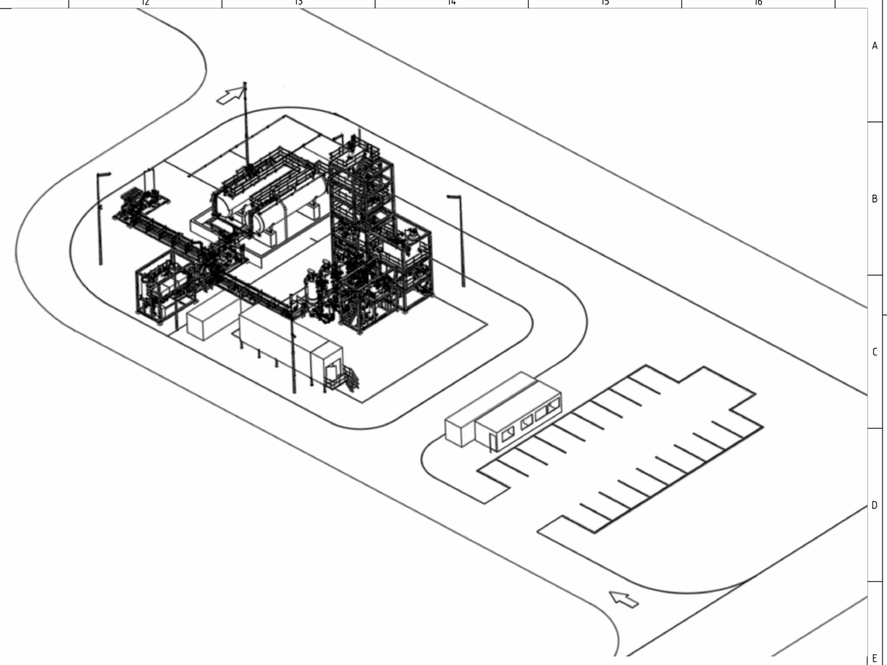

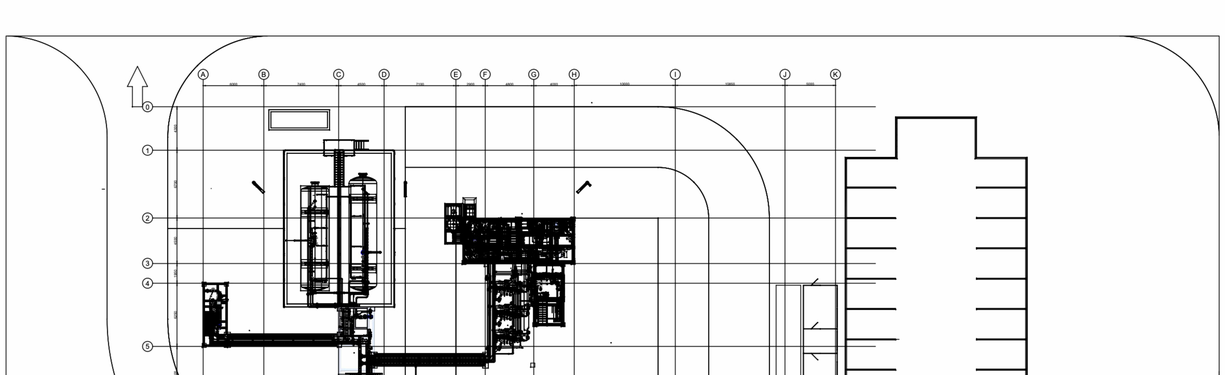

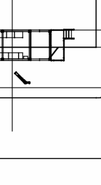

No	Description	Date	By	Check	Apd
01	First Issue	02/06/2022	[redacted]		
02	Added 3D View	13/10/2022	[redacted]		

Client : Alta Carbon Technologies
Project : ACT I
Client ref. : 0015
Our ref. : 0015

This document is confidential. It is not allowed to reproduce, copy or redistribute the whole or part of this document without written consent of Alta.

Filename : 0015-ED-GPL-001

Scale : 1 : 100

Am. proj.

Title : GENERAL PLANT LAYOUT
FRONT VIEW

Alta Innovation Support B.V.
Verdistraat 16
2807 HS Gouda
The Netherlands
info@altais.nl

www.altais.nl

size A1

Sheet 2 of 5

drawing no. 0015-ED-GPL-001

Auteursrecht voorbehouden volgens de wet

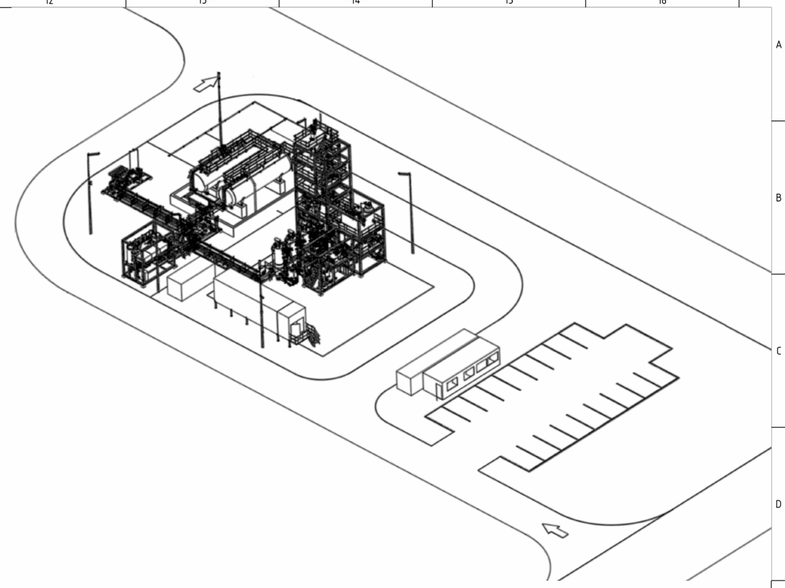

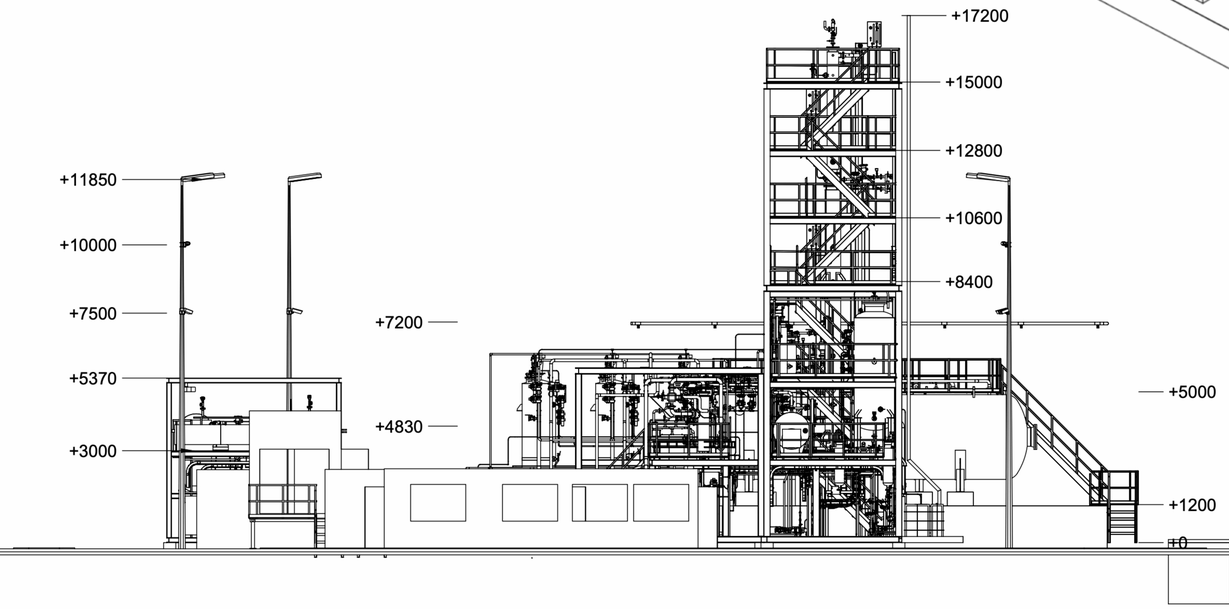

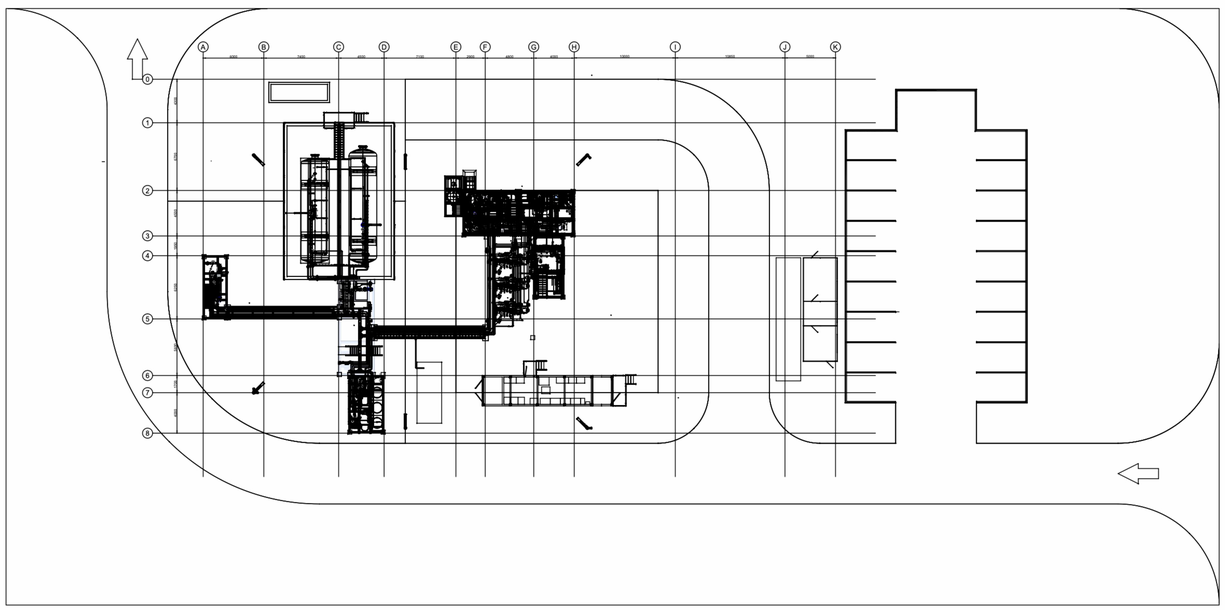

No	Description	Date	By	Check	Apd
01	First Issue	02/06/2022	[illegible]		
02	Added 3D View	13/10/2022	[illegible]		

Client : Alta Carbon Technologies
Project : ACT I
Client ref. : 0015
Our ref. : 0015

This document is confidential. It is not allowed to reproduce, copy or redistribute the whole or part of this document without written consent of Alta.

Filename : 0015-ED-GPL-001

Scale : 1 : 100

Am. proj.

Title : GENERAL PLANT LAYOUT
RIGHT VIEW

Alta Innovation Support B.V.
Verdistraat 16
2807 HS Gouda
The Netherlands
info@altais.nl

www.altais.nl

size A1

Sheet 3 of 5

drawing no. 0015-ED-GPL-001

Auteursrecht voorbehouden volgens de wet

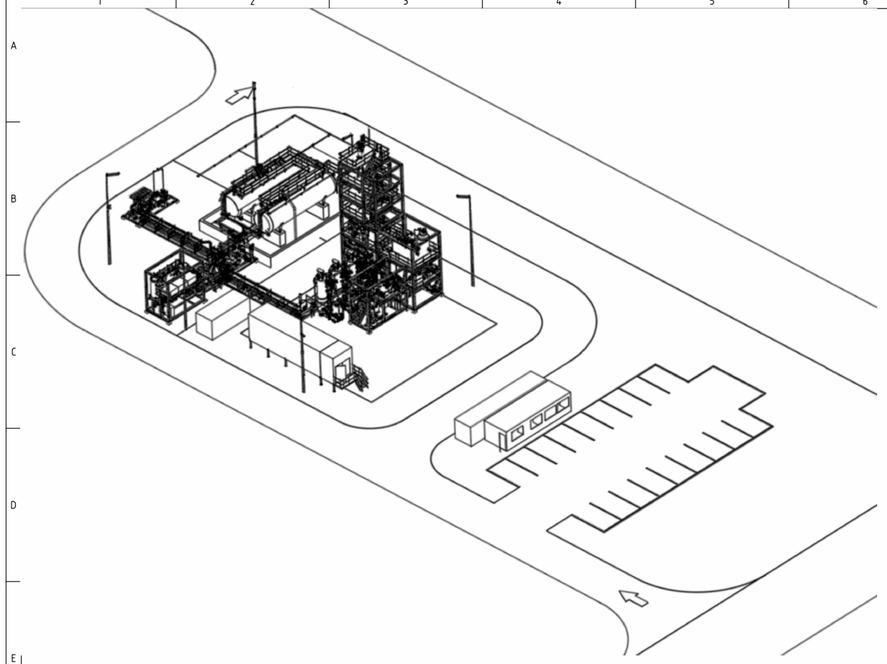

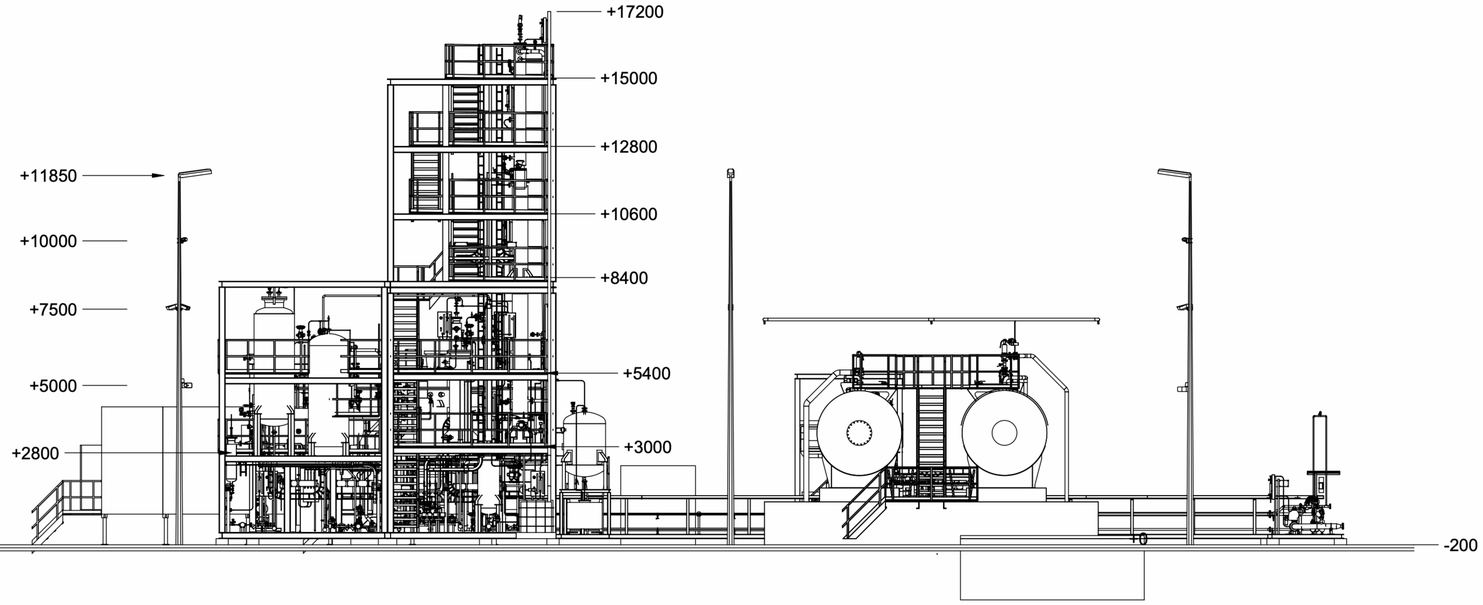

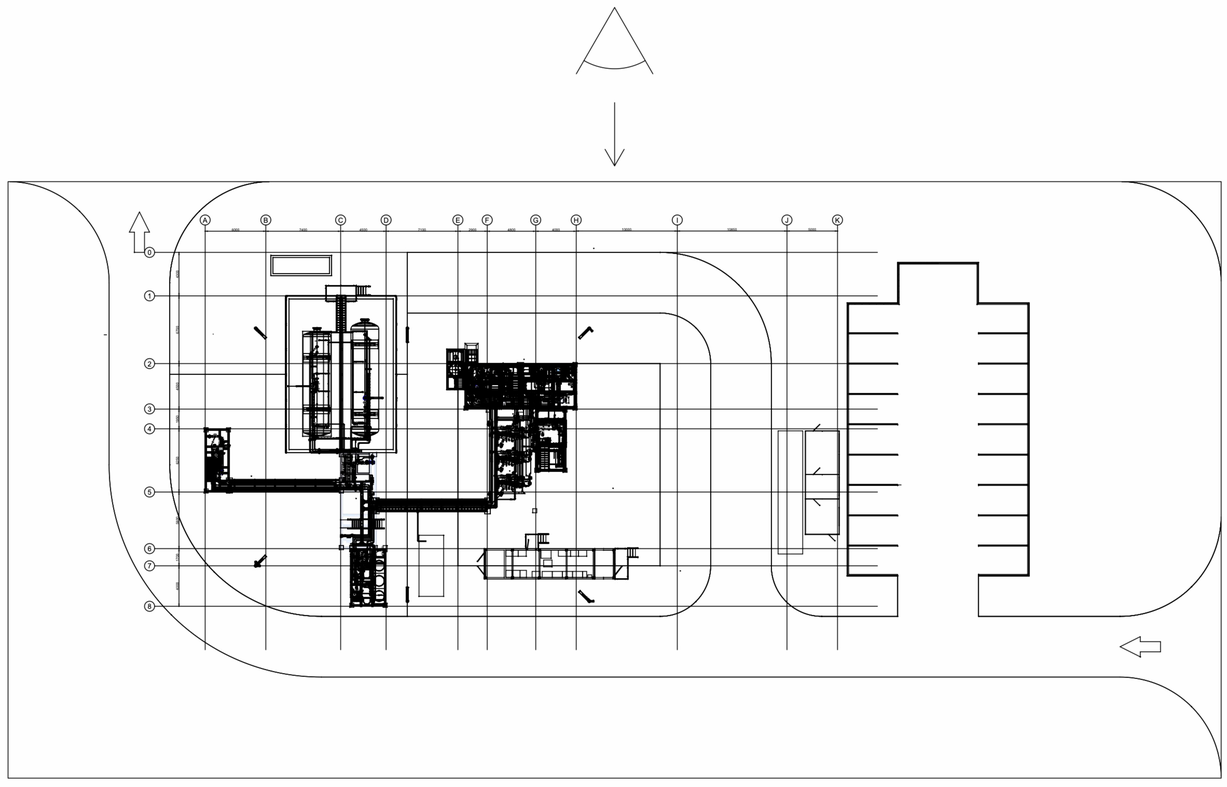

No	Description	Date	By	Check	Apd
01	First Issue	02/06/2022	[illegible]		
02	Added 3D View	13/10/2022	[illegible]		

Client : Alta Carbon Technologies
Project : ACT I
Client ref. : 0015
Our ref. : 0015

This document is confidential. It is not allowed to reproduce, copy or redistribute the whole or part of this document without written consent of Alta.

Filename : 0015-ED-GPL-001

Scale : 1 : 100

Am. proj.

Title : GENERAL PLANT LAYOUT
BACK VIEW

Alta Innovation Support B.V.
Verdistraat 16
2807 HS Gouda
The Netherlands
info@altais.nl

www.altais.nl

size		drawing no.
A1	Sheet 4 of 5	0015-ED-GPL-001

Auteursrecht voorbehouden volgens de wet

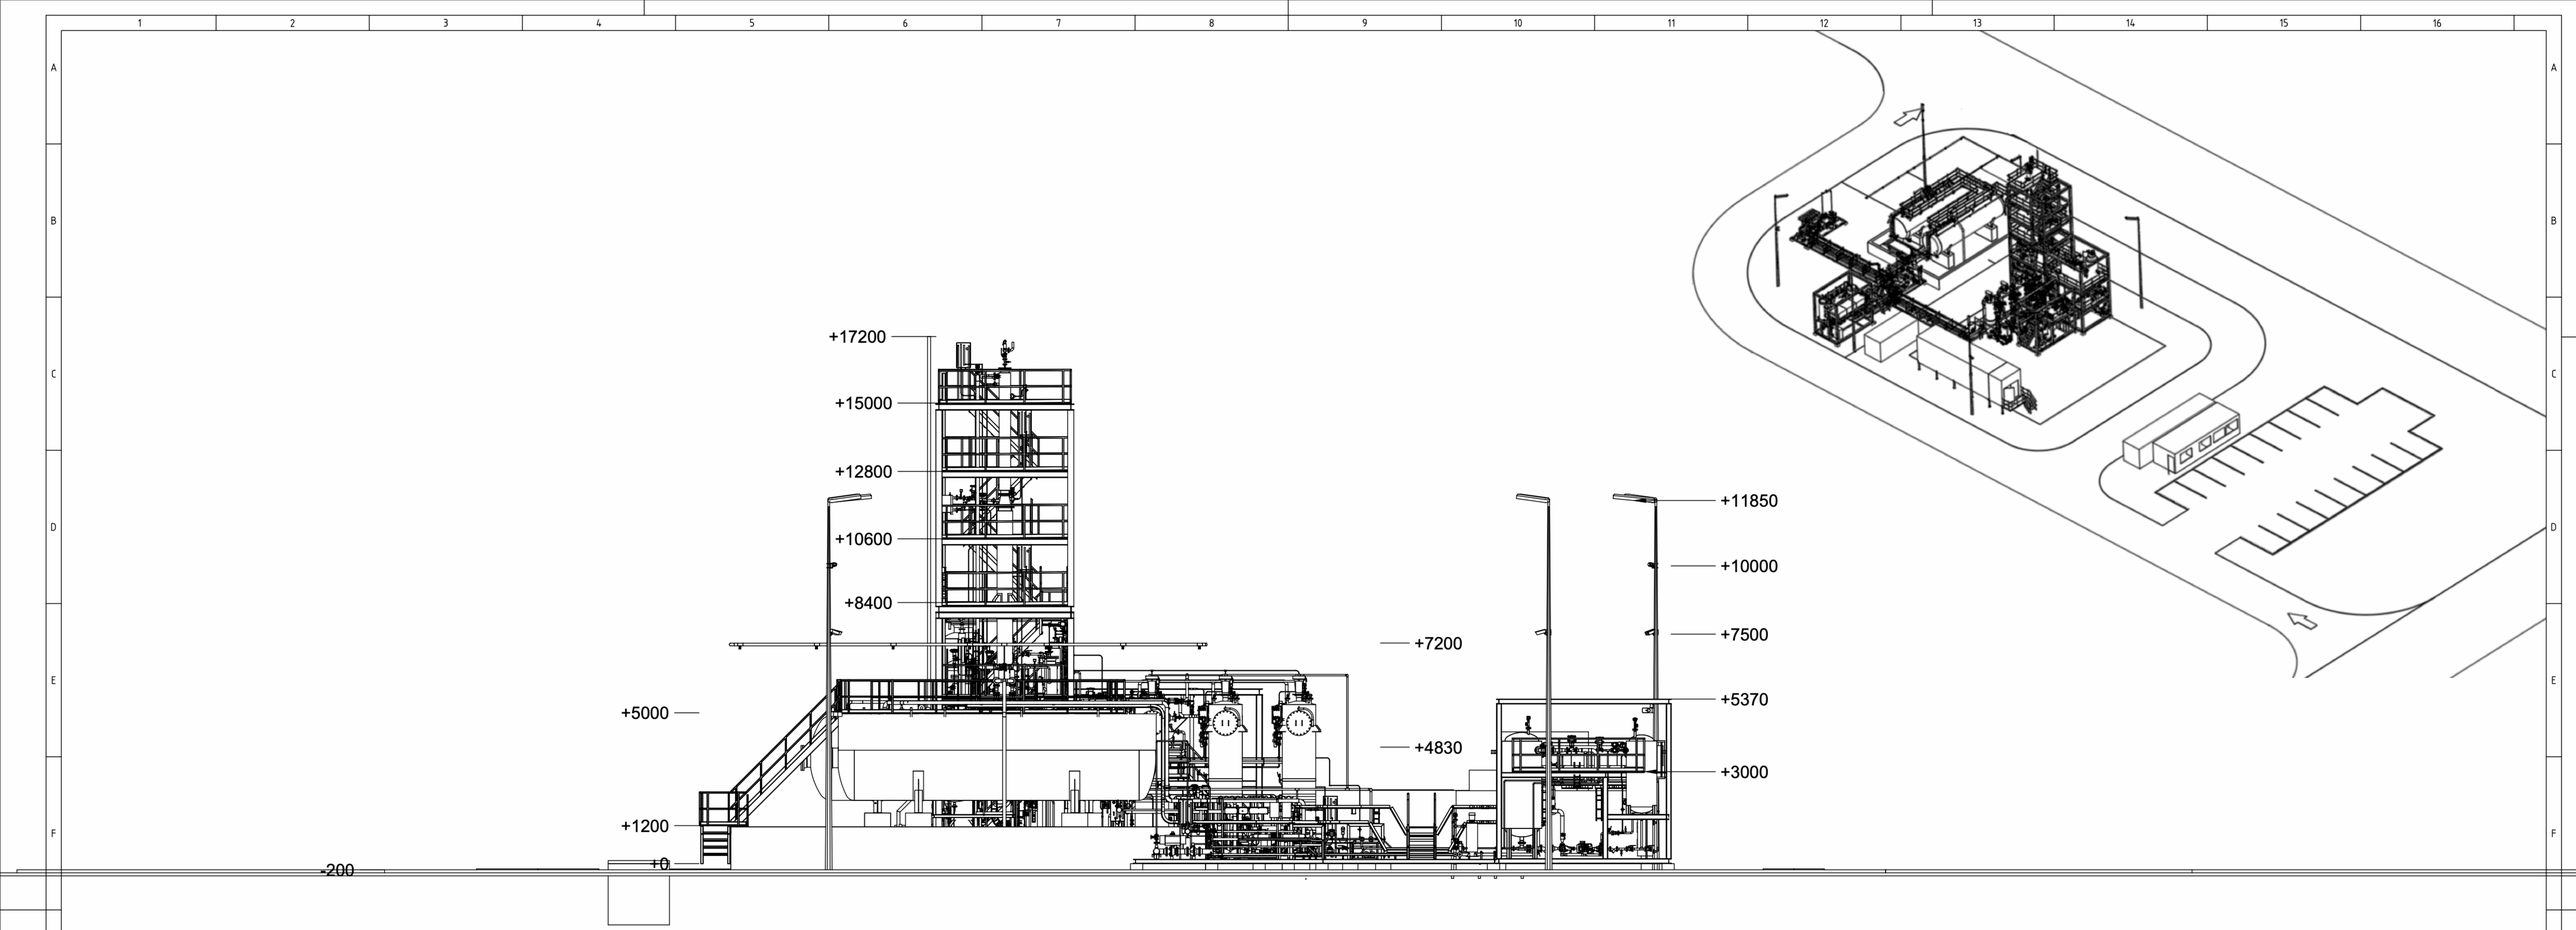

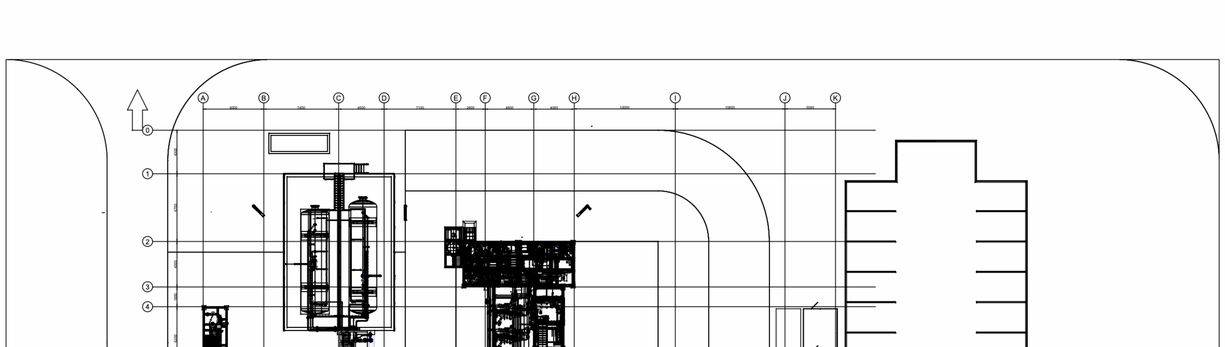

No	Description	Date	By	Check	Apd
01	First Issue	02/06/2022	[redacted]		
02	Added 3D View	13/10/2022	[redacted]		

Client : Alta Carbon Technologies
Project : ACT I
Client ref. : 0015
Our ref. : 0015

This document is confidential. It is not allowed to reproduce, copy or redistribute the whole or part of this document without written consent of Alta.

Filename : 0015-ED-GPL-001

Scale : 1 : 100

Am. proj.

Title : GENERAL PLANT LAYOUT
LEFT VIEW

Alta Innovation Support B.V.
Verdistraat 16
2807 HS Gouda
The Netherlands
info@altais.nl

www.altais.nl

size A1

Sheet 5 of 5

drawing no. 0015-ED-GPL-001

Auteursrecht voorbehouden volgens de wet